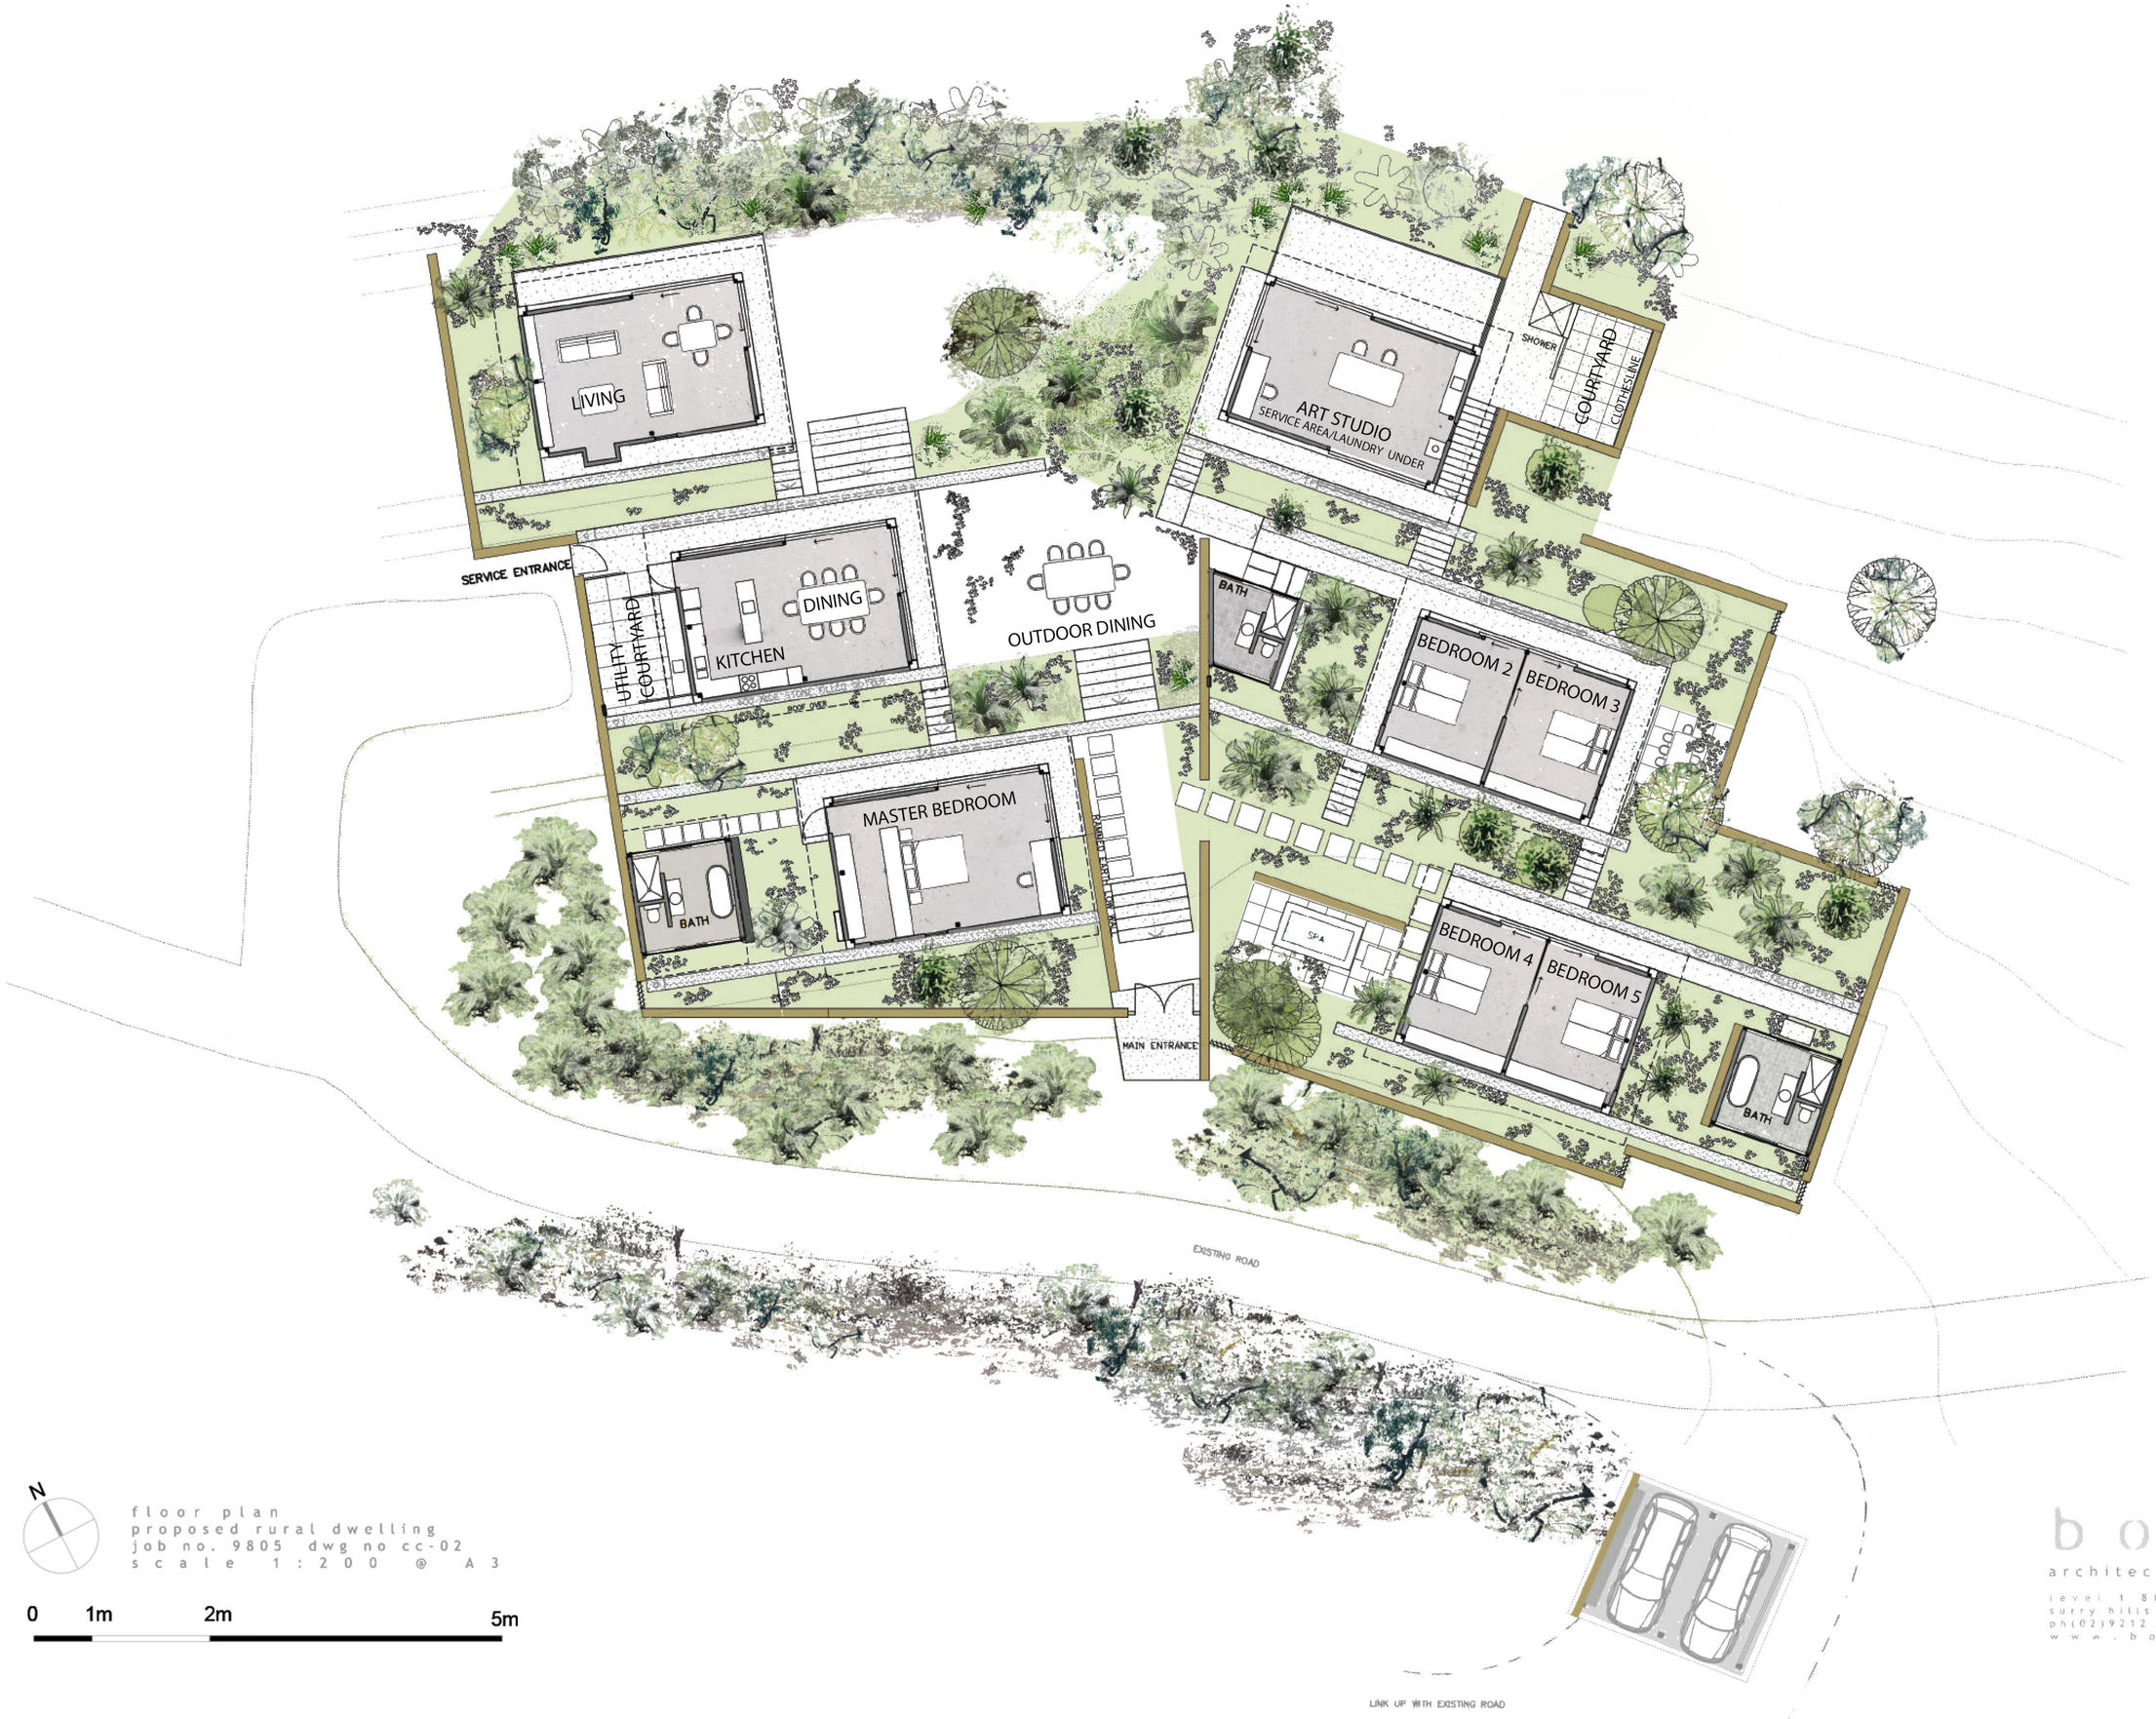

floor plan
proposed rural dwelling
job no. 9805 dwg no cc-02
scale 1:200 @ A3

bokor
architecture+interiors
level 1 88 foveaux street
surry hills nsw 2010 australia
ph(02)9212 6606 f(02)9212 6670
www.bokor.com.au